WALL TYPE SCHEDULE

MARK	FUNCTION	DESCRIPTION	R-VALUE	WIDTH	COMMENTS
A	Exterior		46.30	1' - 0 1/2"	
B	Interior	U419, USG 920560, Type SCX	0.28	0' - 5"	
C	Interior	INTERIOR		0' - 5"	
D	Interior	USG 920401, TYPES SCX, DCB	0.28	0' - 5"	
E	Interior	2 SIDES 1/2" GYP	8.88	0' - 2 1/2"	COLUMN COVER AT RIGID FRAME COLUMNS, SIZE ACCORING TO RIGID FRAME MEMBERS, 9-0" HIGH

SHEET NOTES

GENERAL

1. WALL TYPES INDICATE TYPICAL ASSEMBLY MAKE UP, NOT SPECIFIC INSTANCES OF ANY ASSEMBLIES. SPECIFIC ASSEMBLIES ARE TAGGED IN SMALL-SCALE DRAWINGS, AND ARE ILLUSTRATED IN DETAIL IN LARGE-SCALE DRAWINGS.
2. FULL HEIGHTS OF WALL TYPES ARE NOT SHOWN. REFER TO SECTION DRAWINGS FOR WALL HIGHT INFORMATION.
3. THE FOLLOWING ABBREVIATIONS HAVE BEEN USED IN WALL TYPE DRAWINGS:
   - A. BOC BOTTOM OF CEILING
   - B. BOS BOTTOM OF SLAB
   - C. C CORRIDOR
   - D. E EXTERIOR
   - E. I INTERIOR
   - F. TOS TOP OF SLAB
4. U-CODES IN WALL TYPE DESCRIPTION REFER TO UL DESIGN NUMBER.

WALLS

1. ALL WALLS SHALL BE INSTALLED DIRECTLY ON TOP OF FLOOR DECK, UNLESS OTHERWISE NOTED.
2. ATTACHMENT OF FRAMED WALLS TO SLABS SHALL BE AS DETERMINED BY FRAMING SPECIALTY DESIGNER.
3. FRAMED WALLS IN WET LOCATIONS SHALL HAVE WATERPROOF GYPSUM BOARD.
4. FINISHES OVER GYPSUM BOARD INTERIOR PARTITIONS ARE NOT SHOWN FOR CLARITY.

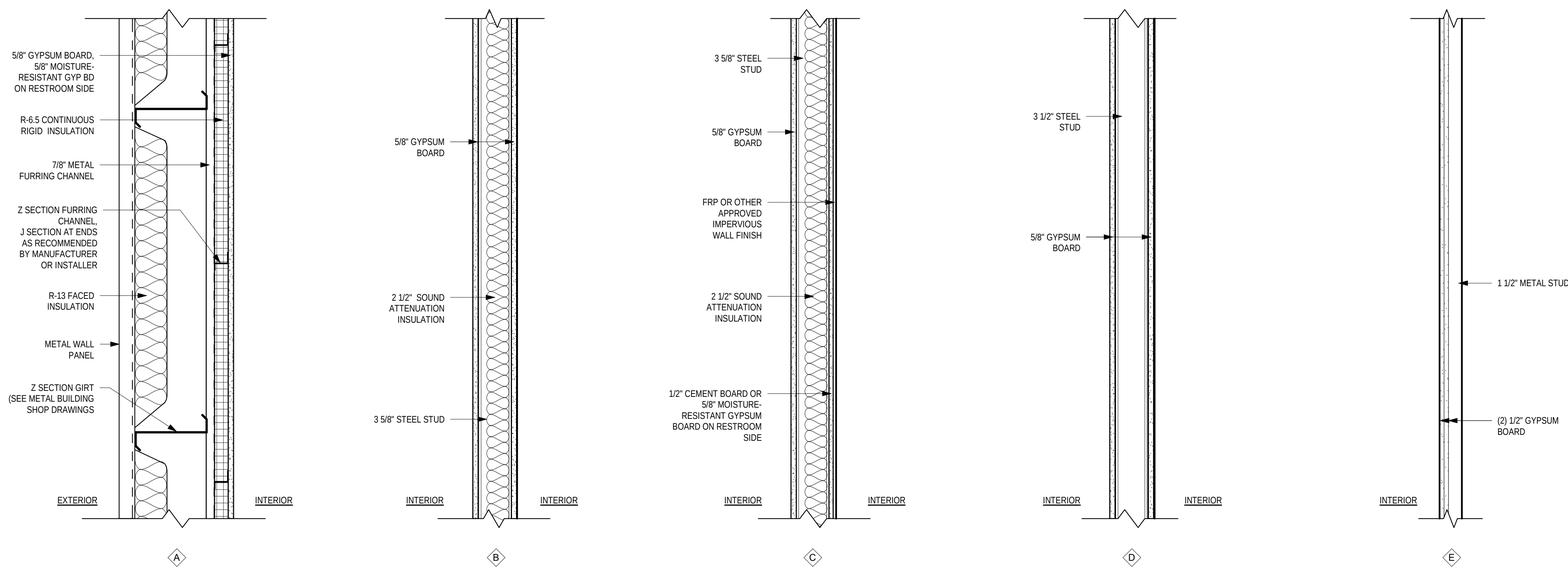

WALL TYPE LEGEND

Scale: 1 1/2" = 1'-0"

EGI inc.
Engineering Great Ideas, Inc.
1003 S Alexander Street, Suite 5
Plant City, Florida 33563
Tel: 813-752-7078
FBPE Certificate of Authorization #29098

STATE OF FLORIDA · FRANCISCO J. MORENO-ORAMA · AR99008 · REGISTERED ARCHITECT

Francisco J Moreno Orama
Digitally signed by Francisco J Moreno Orama
Date: 2018.12.12 10:52:46 -05'00'

12/12/2018 10:47:12 AM

DATE

FRANCISCO J. MORENO-ORAMA
LICENSED ARCHITECT
#AR99008

I HEREBY CERTIFY THAT THESE PLANS HAVE BEEN PREPARED, TO THE BEST OF MY KNOWLEDGE, IN ACCORDANCE WITH THE OF THE 2017 FLORIDA BUILDING CODE, 6TH EDITION, AND THE 2014 NATIONAL ELECTRIC CODE.

PERMIT DRAWINGS FOR:

PALMETTO UMC ANNEX BUILDING

5601 16TH AVE EAST CHURCH
PALMETTO, FL 34221

OWNER: FAMILY OF GOD UNITED METHODIST

ADDRESS: 5601 16TH AVE EAST PALMETTO, FL 34221

TELEPHONE: (352) 729-6055

EMAIL: PALMETTOUMC@HOTMAIL.COM

OWNER'S REPRESENTATIVE:
FRANK COSEGLIA, CHAIRMAN LEADERSHIP COUNCIL

REVISIONS

NO	DATE	DESCRIPTION

PROJECT NO: Project Number

FILE:

DRAWN BY: Author CHK'D BY: Checker

© 2018 ENGINEERING GREAT IDEAS, INC.

SHEET TITLE:

WALL TYPE LEGEND AND SHEDULE

SHEET COUNT: OF

SHEET IDENTIFICATION:

A002

C:\Users\fmoreo\Documents\01 Projects (Local)\FGUM\2018-07-16 FGUM SD.rvt